ROLL 1 OF 6

MATCH LINE STA 3447+50

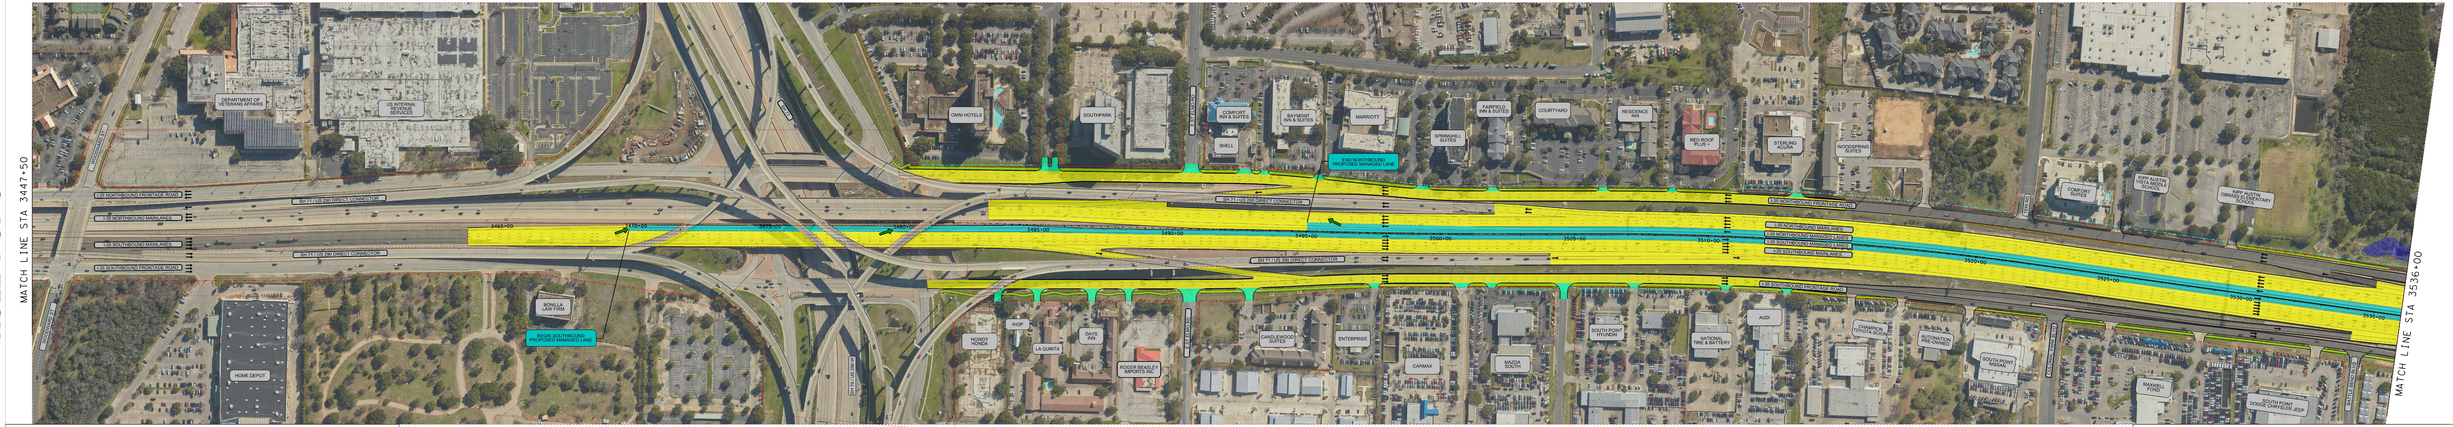

MATCH LINE STA 3536+00

ROLL 1 OF 6

LEGEND

- EXISTING ROW
- PROPOSED ROW
- EASEMENT
- PROPERTY LINES
- PROPOSED RETAINING WALL
- PROPOSED BRIDGE LIMITS
- EXISTING BRIDGE LIMITS
- PAVEMENT WIDENING / RECONSTRUCTION / RESURFACING
- PROPOSED MANAGED LANES AND CONSTRUCTION
- DRIVEWAY RECONSTRUCTION
- SEPARATE PROJECT
- REMOVAL
- LANE DIRECTION
- MANAGED LANES ENTRANCE/EXIT
- PROPOSED SHARED-USE PATH OR SIDEWALK
- FEMA 100-YEAR FLOODPLAIN

SCALE: 1" = 100'

100 50 0 100

PRELIMINARY SUBJECT TO CHANGE

SHEET LAYOUT INDEX

mobility 35 CAPITAL AREA

CAPITAL EXPRESS SOUTH 10-MILE PROJECT FROM SH 71/BEN WHITE BLVD TO SH 45SE

LEGEND

- EXISTING ROW
- PROPOSED ROW
- EASEMENT
- PROPERTY LINES
- PROPOSED RETAINING WALL
- PROPOSED BRIDGE LIMITS
- EXISTING BRIDGE LIMITS
- PAVEMENT WIDENING / RECONSTRUCTION / RESURFACING
- PROPOSED MANAGED LANES AND CONSTRUCTION
- DRIVEWAY RECONSTRUCTION
- SEPARATE PROJECT
- REMOVAL
- LANE DIRECTION
- MANAGED LANES ENTRANCE/EXIT
- PROPOSED SHARED-USE PATH OR SIDEWALK
- FEMA 100-YEAR FLOODPLAIN

SCALE: 1" = 100'

100 50 0 100

PRELIMINARY SUBJECT TO CHANGE

SHEET LAYOUT INDEX

mobility 35 CAPITAL AREA

ROLL 2 OF 6

MATCH LINE STA 3536+00

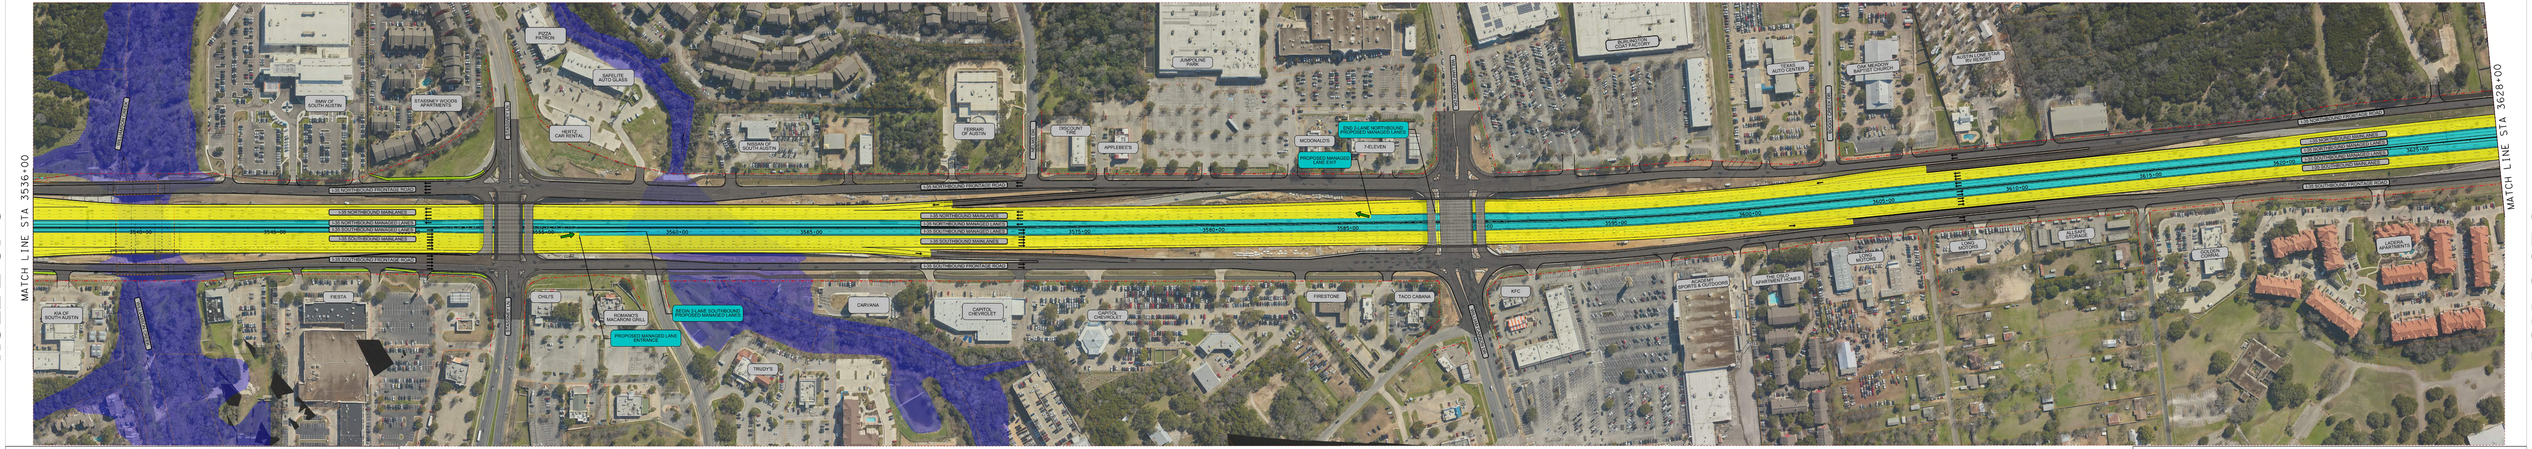
PIZZA PATRON
SAFELITE AUTO GLASS
RMV OF SOUTH AUSTIN
STASSNEY WOODS APARTMENTS
INSITE CAR RENTAL
NISSAN OF SOUTH AUSTIN
FERRARI OF AUSTIN
DISCOUNT TIRE
APPLEBEE'S
FAIRVIEW PARK
MCDONALD'S
7-ELEVEN
EB E ELAINE NORTHBOUND PROPOSED MANAGED LANES
PROPOSED MANAGED LANE EXIT
SOUTHPOINT CENTER
TEXAS AUTO CENTER
OAK MEADOW AUTO CENTER
AUSTIN LODGE & SUITES
SB S 1ST NORTHBOUND MANAGED LANES
SB S 1ST NORTHBOUND MANAGED LANE EXIT
SB S 1ST NORTHBOUND MANAGED LANES
SB S 1ST NORTHBOUND MANAGED LANE
SB S 1ST NORTHBOUND FRONTAGE ROAD
SB S 1ST NORTHBOUND MANAGED LANES
SB S 1ST NORTHBOUND MANAGED LANE
SB S 1ST NORTHBOUND FRONTAGE ROAD
SB S 1ST NORTHBOUND MANAGED LANE
SB S 1ST NORTHBOUND FRONTAGE ROAD
SB S 1ST NORTHBOUND MANAGED LANES

ROLL 3 OF 6

MATCH LINE STA 3628+00

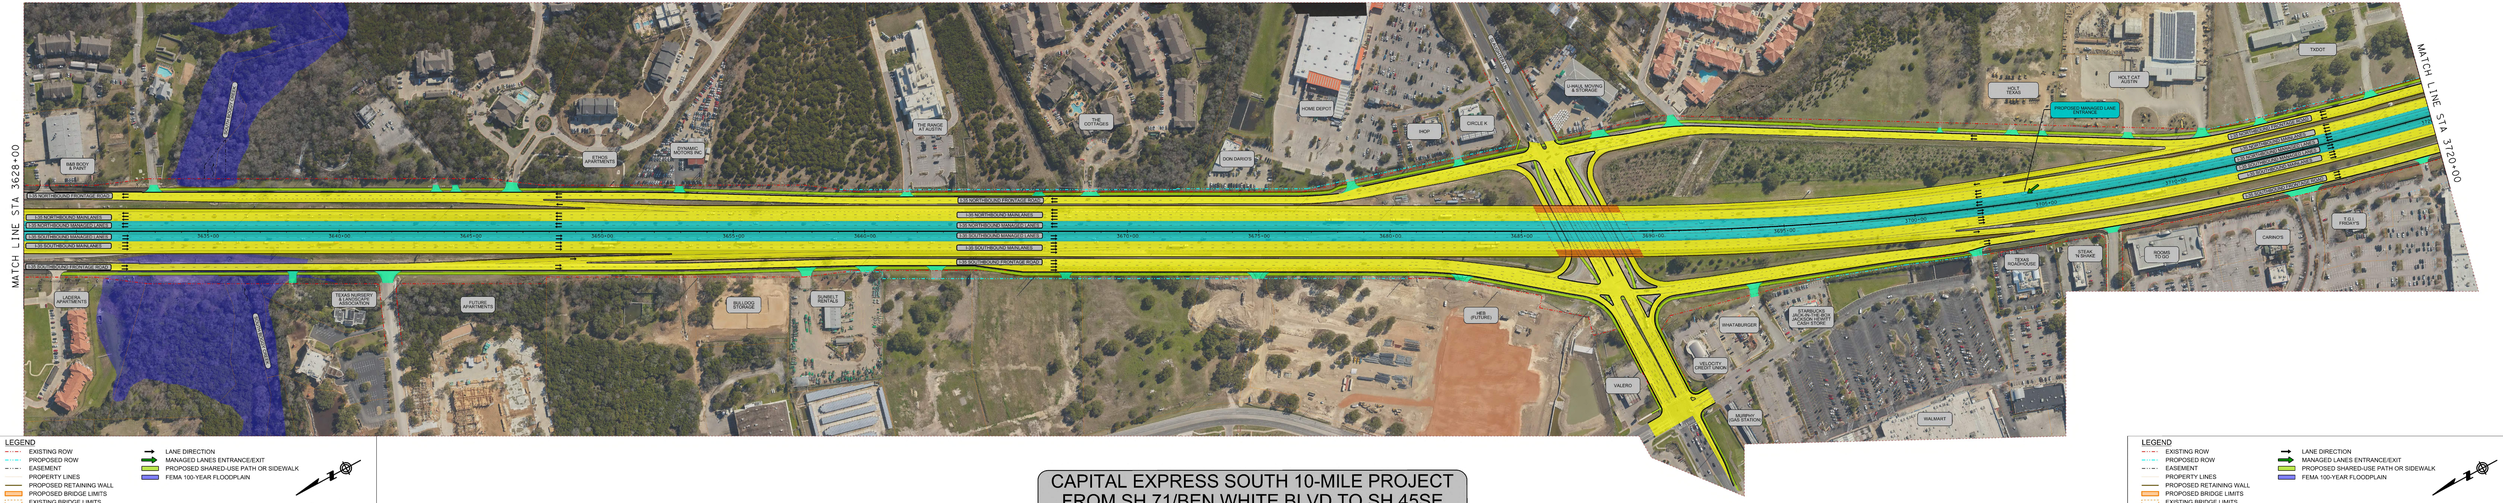

MATCH LINE STA 3720+00

ROLL 3 OF 6

CAPITAL EXPRESS SOUTH 10-MILE PROJECT
FROM SH 71/BEN WHITE BLVD TO SH 45SE

LEGEND

- EXISTING ROW
- PROPOSED ROW
- EASEMENT
- PROPERTY LINES
- PROPOSED RETAINING WALL
- PROPOSED BRIDGE LIMITS
- EXISTING BRIDGE LIMITS
- PAVEMENT WIDENING / RECONSTRUCTION / RESURFACING
- PROPOSED MANAGED LANES AND CONSTRUCTION
- DRIVEWAY RECONSTRUCTION
- SEPARATE PROJECT
- REMOVAL
- LANE DIRECTION
- MANAGED LANES ENTRANCE/EXIT
- PROPOSED SHARED-USE PATH OR SIDEWALK
- FEMA 100-YEAR FLOODPLAIN

SCALE: 1" = 100'

100 50 0 100

SHEET LAYOUT INDEX

PRELIMINARY
SUBJECT TO CHANGE

mobility 35 CAPITAL AREA

LEGEND

- EXISTING ROW
- PROPOSED ROW
- EASEMENT
- PROPERTY LINES
- PROPOSED RETAINING WALL
- PROPOSED BRIDGE LIMITS
- EXISTING BRIDGE LIMITS
- PAVEMENT WIDENING / RECONSTRUCTION / RESURFACING
- PROPOSED MANAGED LANES AND CONSTRUCTION
- DRIVEWAY RECONSTRUCTION
- SEPARATE PROJECT
- REMOVAL
- LANE DIRECTION
- MANAGED LANES ENTRANCE/EXIT
- PROPOSED SHARED-USE PATH OR SIDEWALK
- FEMA 100-YEAR FLOODPLAIN

SCALE: 1" = 100'

100 50 0 100

SHEET LAYOUT INDEX

PRELIMINARY
SUBJECT TO CHANGE

mobility 35 CAPITAL AREA

ROLL 4 OF 6

MATCH LINE STA 3720+00

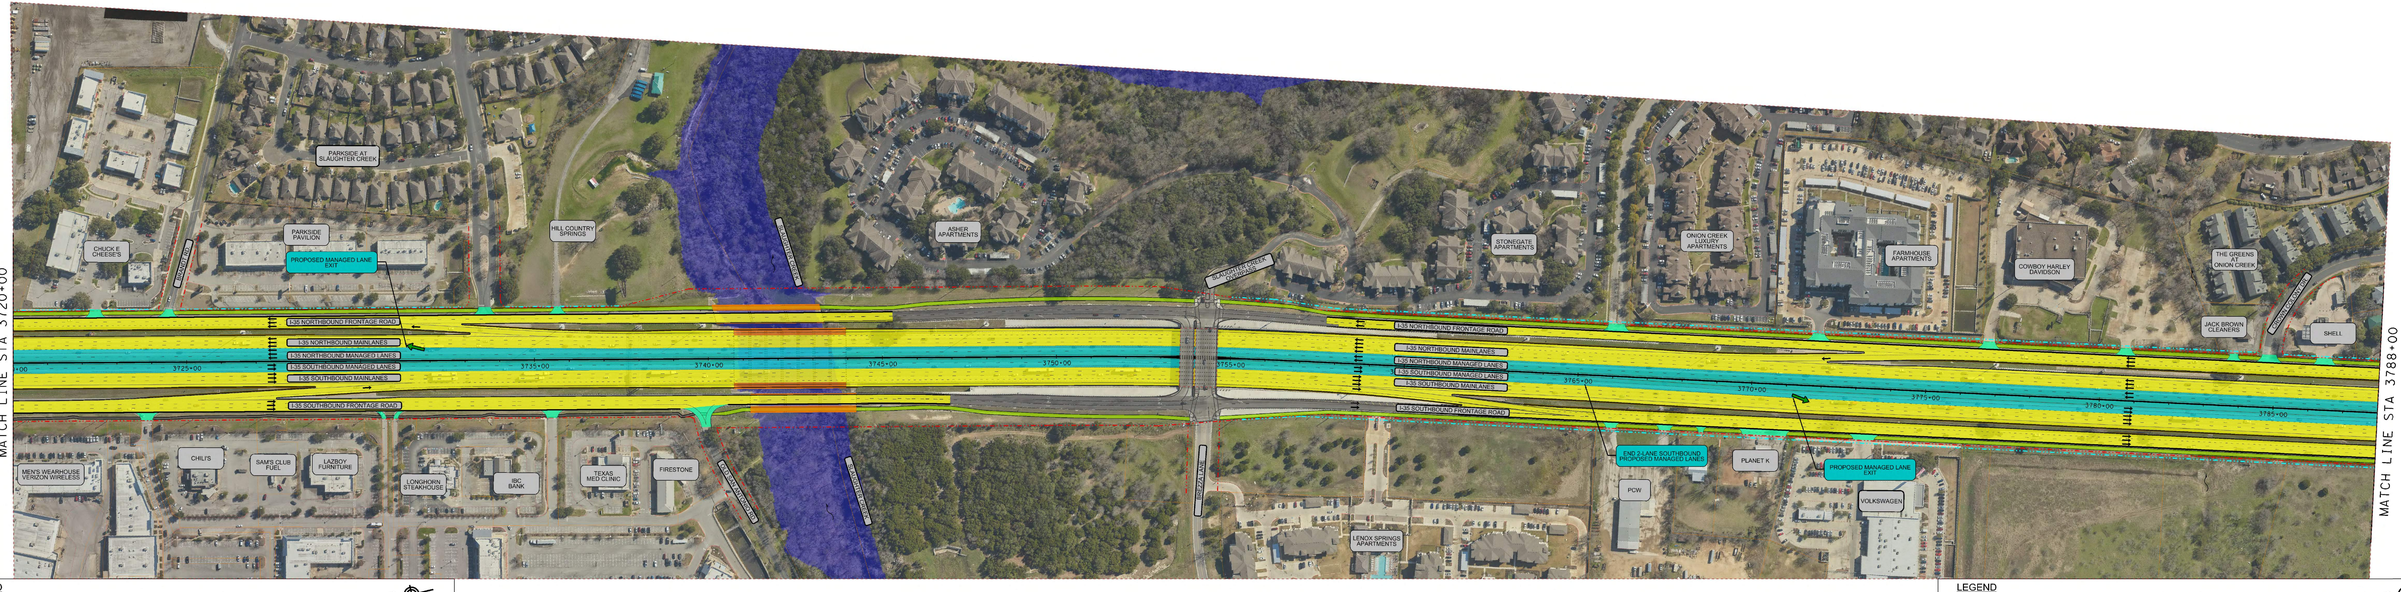

MATCH LINE STA 3788+00

ROLL 4 OF 6

LEGEND

- EXISTING ROW
- PROPOSED ROW
- EASEMENT
- PROPERTY LINES
- PROPOSED RETAINING WALL
- PROPOSED BRIDGE LIMITS
- EXISTING BRIDGE LIMITS
- PAVEMENT WIDENING / RECONSTRUCTION / RESURFACING
- PROPOSED MANAGED LANES AND CONSTRUCTION
- DRIVEWAY RECONSTRUCTION
- SEPARATE PROJECT
- REMOVAL

- LANE DIRECTION
- MANAGED LANES ENTRANCE/EXIT
- PROPOSED SHARED-USE PATH OR SIDEWALK
- FEMA 100-YEAR FLOODPLAIN

SCALE: 1"=100'

100 50 0 100

SHEET LAYOUT INDEX

PRELIMINARY
SUBJECT TO CHANGE

mobility 35 CAPITAL AREA

CAPITAL EXPRESS SOUTH 10-MILE PROJECT
FROM SH 71/BEN WHITE BLVD TO SH 45SE

LEGEND

- EXISTING ROW
- PROPOSED ROW
- EASEMENT
- PROPERTY LINES
- PROPOSED RETAINING WALL
- PROPOSED BRIDGE LIMITS
- EXISTING BRIDGE LIMITS
- PAVEMENT WIDENING / RECONSTRUCTION / RESURFACING
- PROPOSED MANAGED LANES AND CONSTRUCTION
- DRIVEWAY RECONSTRUCTION
- SEPARATE PROJECT
- REMOVAL

- LANE DIRECTION
- MANAGED LANES ENTRANCE/EXIT
- PROPOSED SHARED-USE PATH OR SIDEWALK
- FEMA 100-YEAR FLOODPLAIN

SCALE: 1"=100'

100 50 0 100

SHEET LAYOUT INDEX

PRELIMINARY
SUBJECT TO CHANGE

mobility 35 CAPITAL AREA

ROLL 5 OF 6

MATCH LINE STA 3788+00

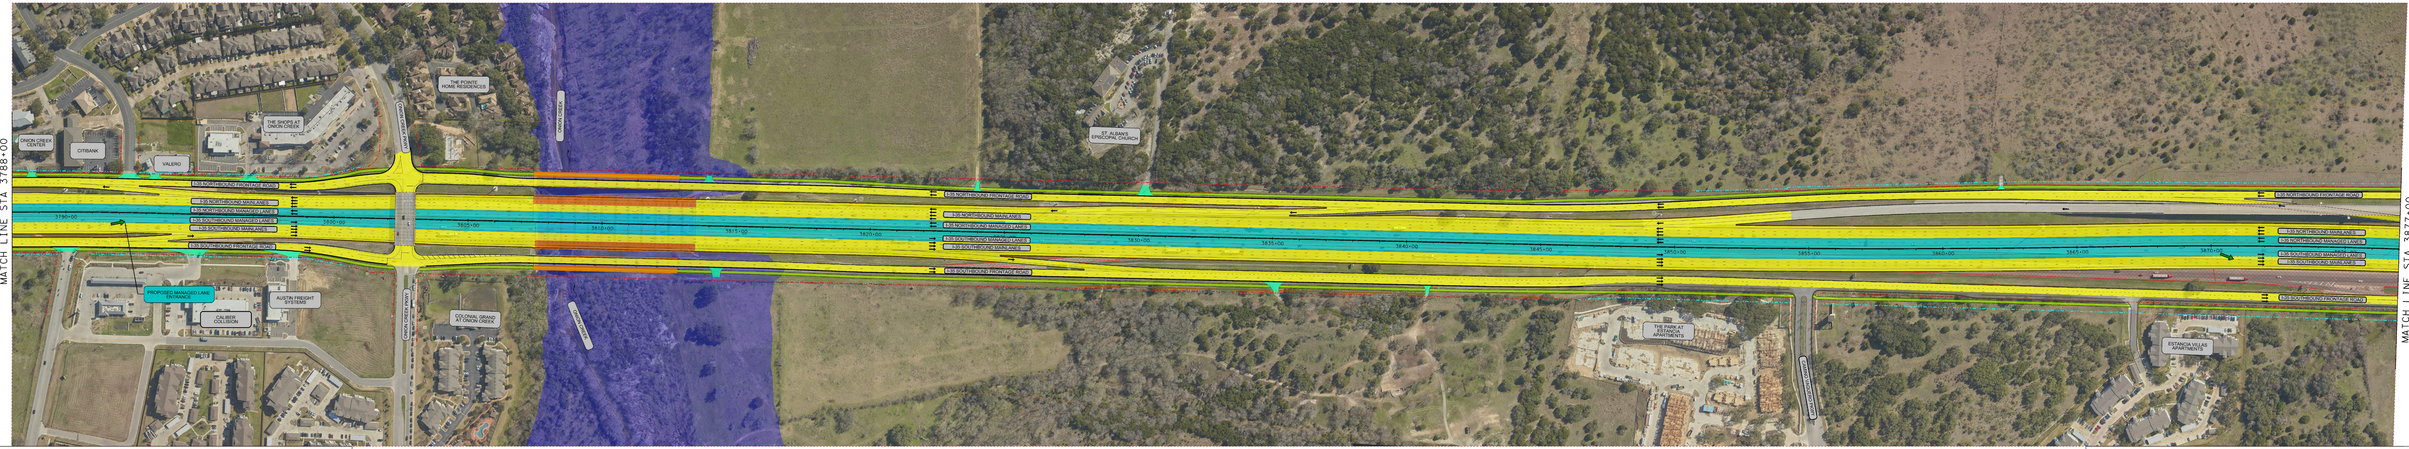

MATCH LINE STA 3877+00

ROLL 5 OF 6

LEGEND

- EXISTING ROW
- PROPOSED ROW
- EASEMENT
- PROPERTY LINES
- PROPOSED RETAINING WALL
- PROPOSED BRIDGE LIMITS
- EXISTING BRIDGE LIMITS
- PAVEMENT WIDENING / RECONSTRUCTION / RESURFACING
- PROPOSED MANAGED LANES AND CONSTRUCTION
- DRIVEWAY RECONSTRUCTION
- SEPARATE PROJECT
- REMOVAL
- LANE DIRECTION
- MANAGED LANES ENTRANCE/EXIT
- PROPOSED SHARED-USE PATH OR SIDEWALK
- FEMA 100-YEAR FLOODPLAIN

SCALE: 1"=100'

100 50 0 100

SHEET LAYOUT INDEX

PRELIMINARY SUBJECT TO CHANGE

mobility 35 CAPITAL AREA

CAPITAL EXPRESS SOUTH 10-MILE PROJECT
FROM SH 71/BEN WHITE BLVD TO SH 45SE

LEGEND

- EXISTING ROW
- PROPOSED ROW
- EASEMENT
- PROPERTY LINES
- PROPOSED RETAINING WALL
- PROPOSED BRIDGE LIMITS
- EXISTING BRIDGE LIMITS
- PAVEMENT WIDENING / RECONSTRUCTION / RESURFACING
- PROPOSED MANAGED LANES AND CONSTRUCTION
- DRIVEWAY RECONSTRUCTION
- SEPARATE PROJECT
- REMOVAL
- LANE DIRECTION
- MANAGED LANES ENTRANCE/EXIT
- PROPOSED SHARED-USE PATH OR SIDEWALK
- FEMA 100-YEAR FLOODPLAIN

SCALE: 1"=100'

100 50 0 100

SHEET LAYOUT INDEX

PRELIMINARY SUBJECT TO CHANGE

mobility 35 CAPITAL AREA

ROLL 6 OF 6

MATCH LINE STA 3877+00

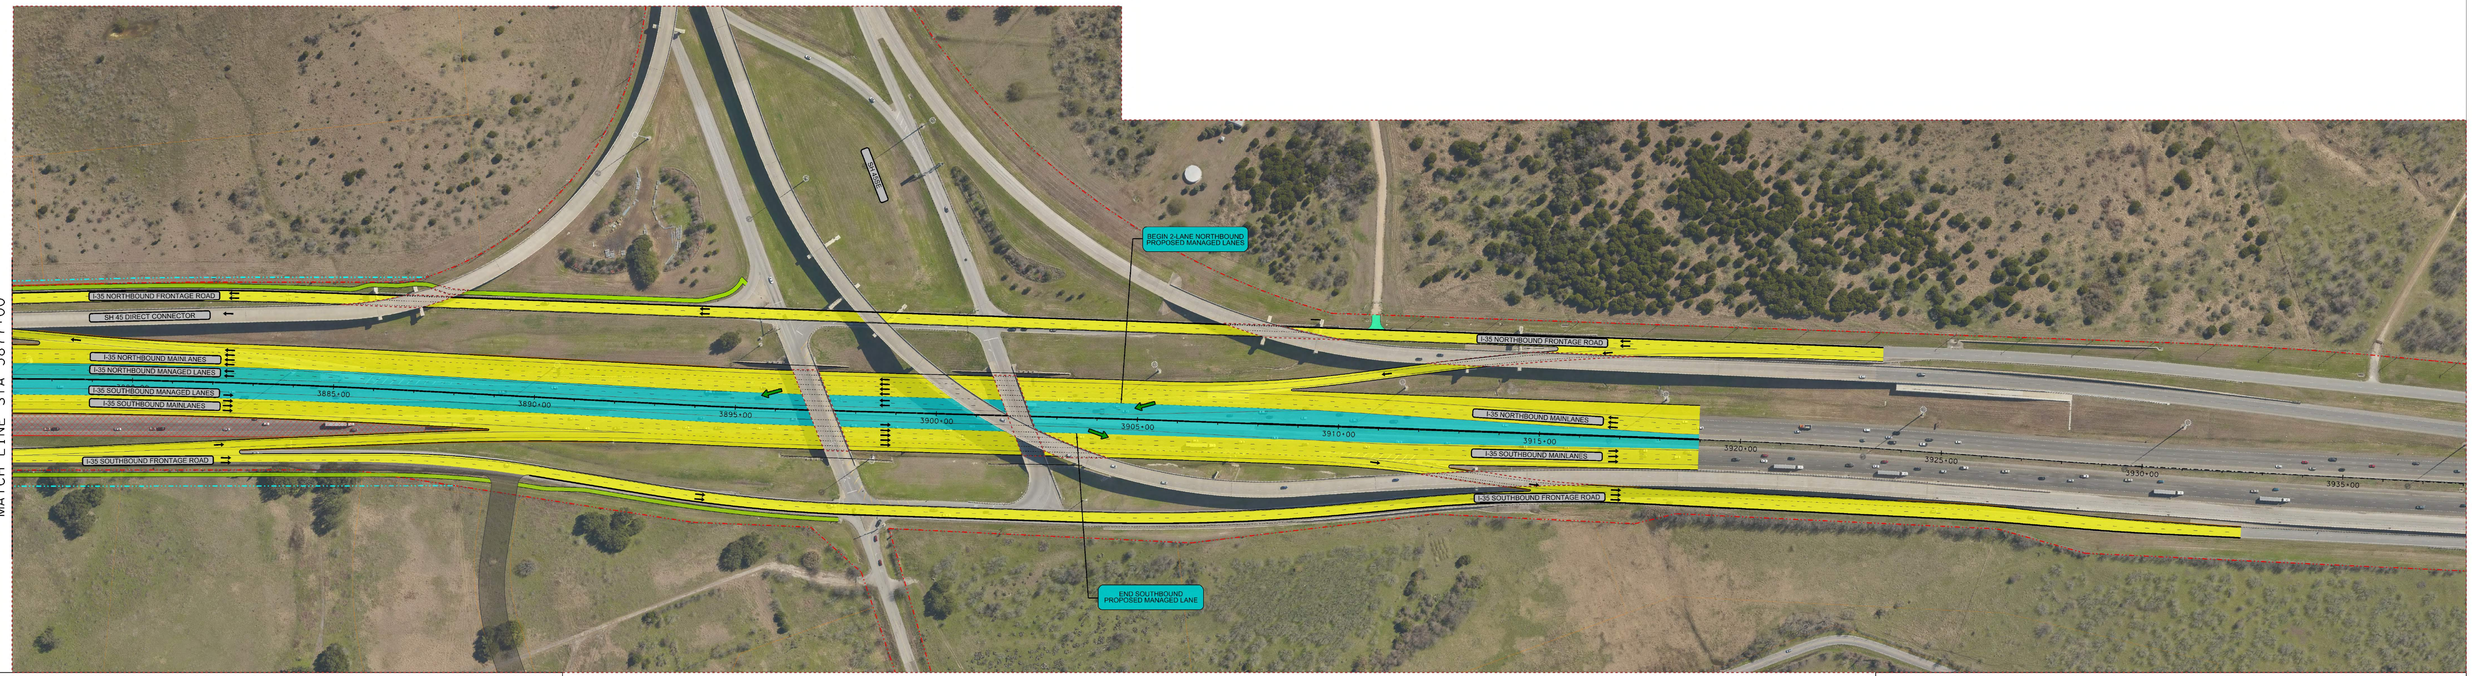

ROLL 6 OF 6

LEGEND

- EXISTING ROW
- PROPOSED ROW
- EASEMENT
- PROPERTY LINES
- PROPOSED RETAINING WALL
- PROPOSED BRIDGE LIMITS
- EXISTING BRIDGE LIMITS
- PAVEMENT WIDENING / RECONSTRUCTION / RESURFACING
- PROPOSED MANAGED LANES AND CONSTRUCTION
- DRIVEWAY RECONSTRUCTION
- SEPARATE PROJECT
- REMOVAL
- LANE DIRECTION
- MANAGED LANES ENTRANCE/EXIT
- PROPOSED SHARED-USE PATH OR SIDEWALK
- FEMA 100-YEAR FLOODPLAIN

SCALE: 1"=100'

100 50 0 100

SHEET LAYOUT INDEX

PRELIMINARY
SUBJECT TO CHANGE

mobility 35 CAPITAL AREA

CAPITAL EXPRESS SOUTH 10-MILE PROJECT FROM SH 71/BEN WHITE BLVD TO SH 45SE

LEGEND

- EXISTING ROW
- PROPOSED ROW
- EASEMENT
- PROPERTY LINES
- PROPOSED RETAINING WALL
- PROPOSED BRIDGE LIMITS
- EXISTING BRIDGE LIMITS
- PAVEMENT WIDENING / RECONSTRUCTION / RESURFACING
- PROPOSED MANAGED LANES AND CONSTRUCTION
- DRIVEWAY RECONSTRUCTION
- SEPARATE PROJECT
- REMOVAL
- LANE DIRECTION
- MANAGED LANES ENTRANCE/EXIT
- PROPOSED SHARED-USE PATH OR SIDEWALK
- FEMA 100-YEAR FLOODPLAIN

SCALE: 1"=100'

100 50 0 100

SHEET LAYOUT INDEX

PRELIMINARY
SUBJECT TO CHANGE

mobility 35 CAPITAL AREA